www.slacwa.org.au	Super Light Aircraft Club of WA PROPOSED BINDOON AIRFIELD							
	A3	Scale 1:5000	Drawing Number	Revision 3	Rev	Description	By	Ckd

Master Plan for Lot 1009 (RN 2944) Bindoon-Dewars Pool Road, Bindoon

Shire of Chittering

Development Application Approved Under Delegated Authority

Subject to the endorsements hereon and compliance with the conditions of approval to commence development

Application No. P065/16

Signed

20/03/2025

Contact Club Secretary
Contact Dean Wood
Contact Stuart Wood
Contact Miles Williams

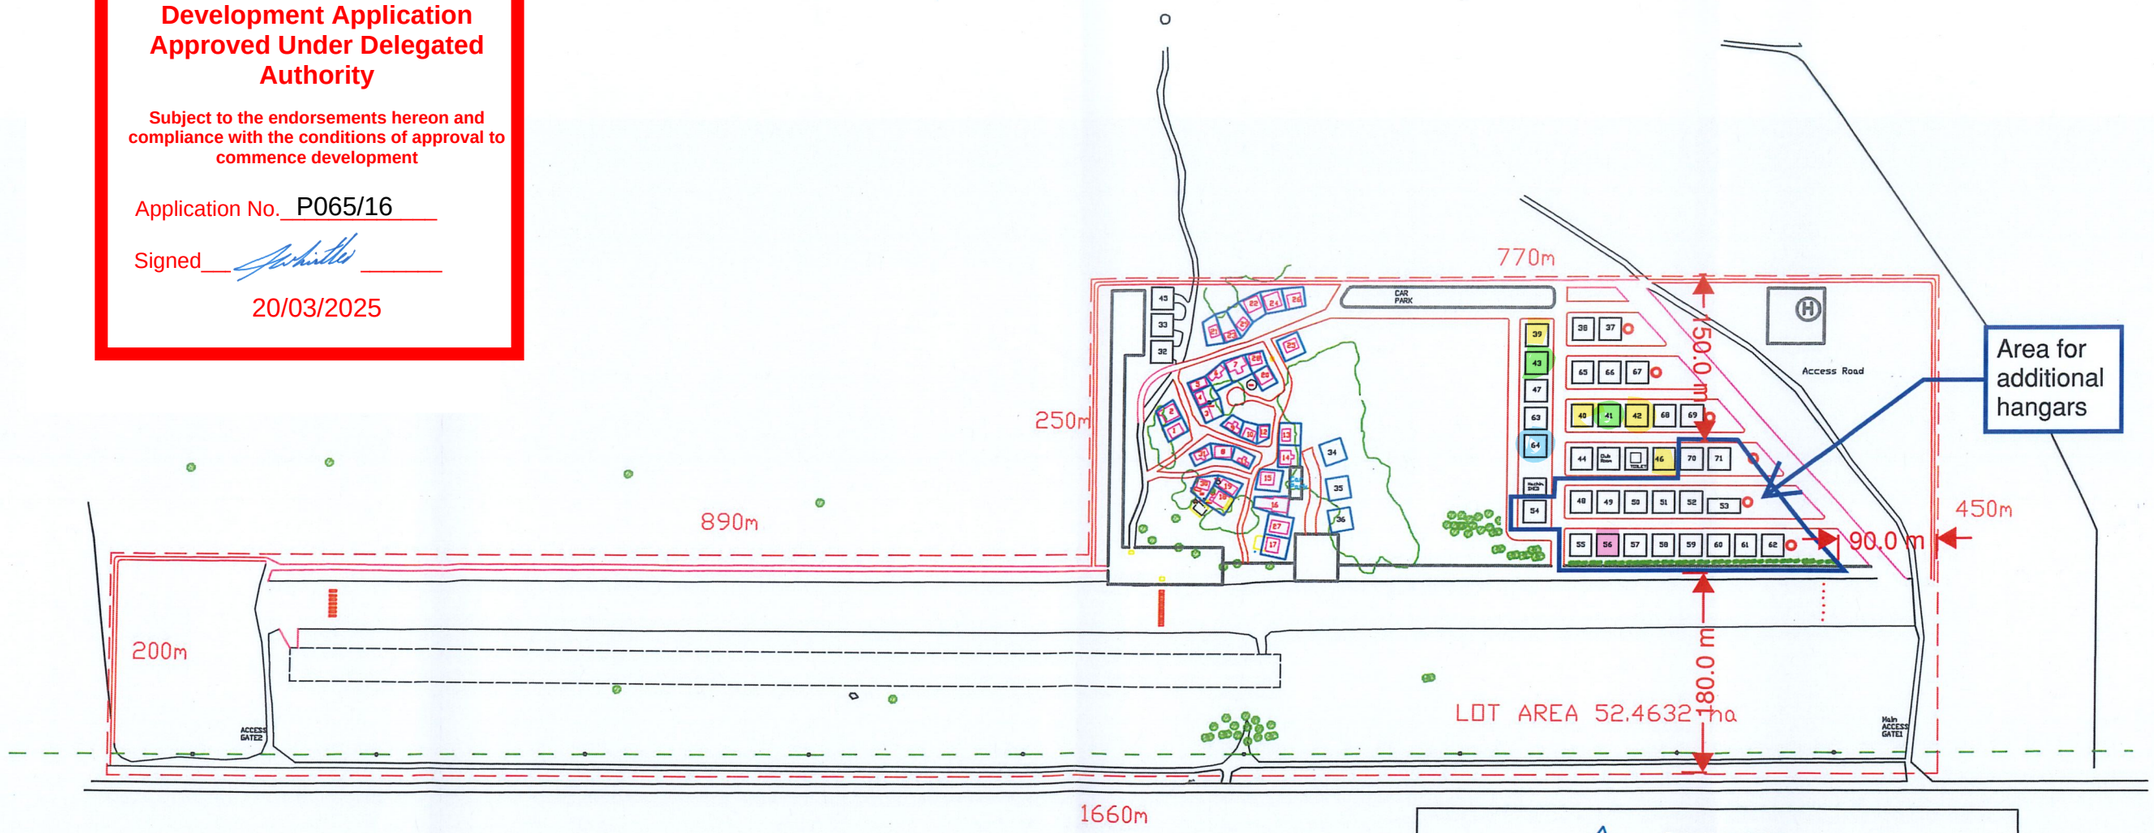

- Existing lots
- 20mx20m Hangar lots
- 20mx20m Hangar lots in tree area
- Taxiway and emergency runway
- 10m Wide TaxiWay
- Existing Hangers
- Tree Area
- Parallel Grass Runway
- New Access Roads
- Parking Spaces and Aprons
- Boundary and Fence
- Water Tank - Fire reserve
- Fire Barrier
- Electric Power Line